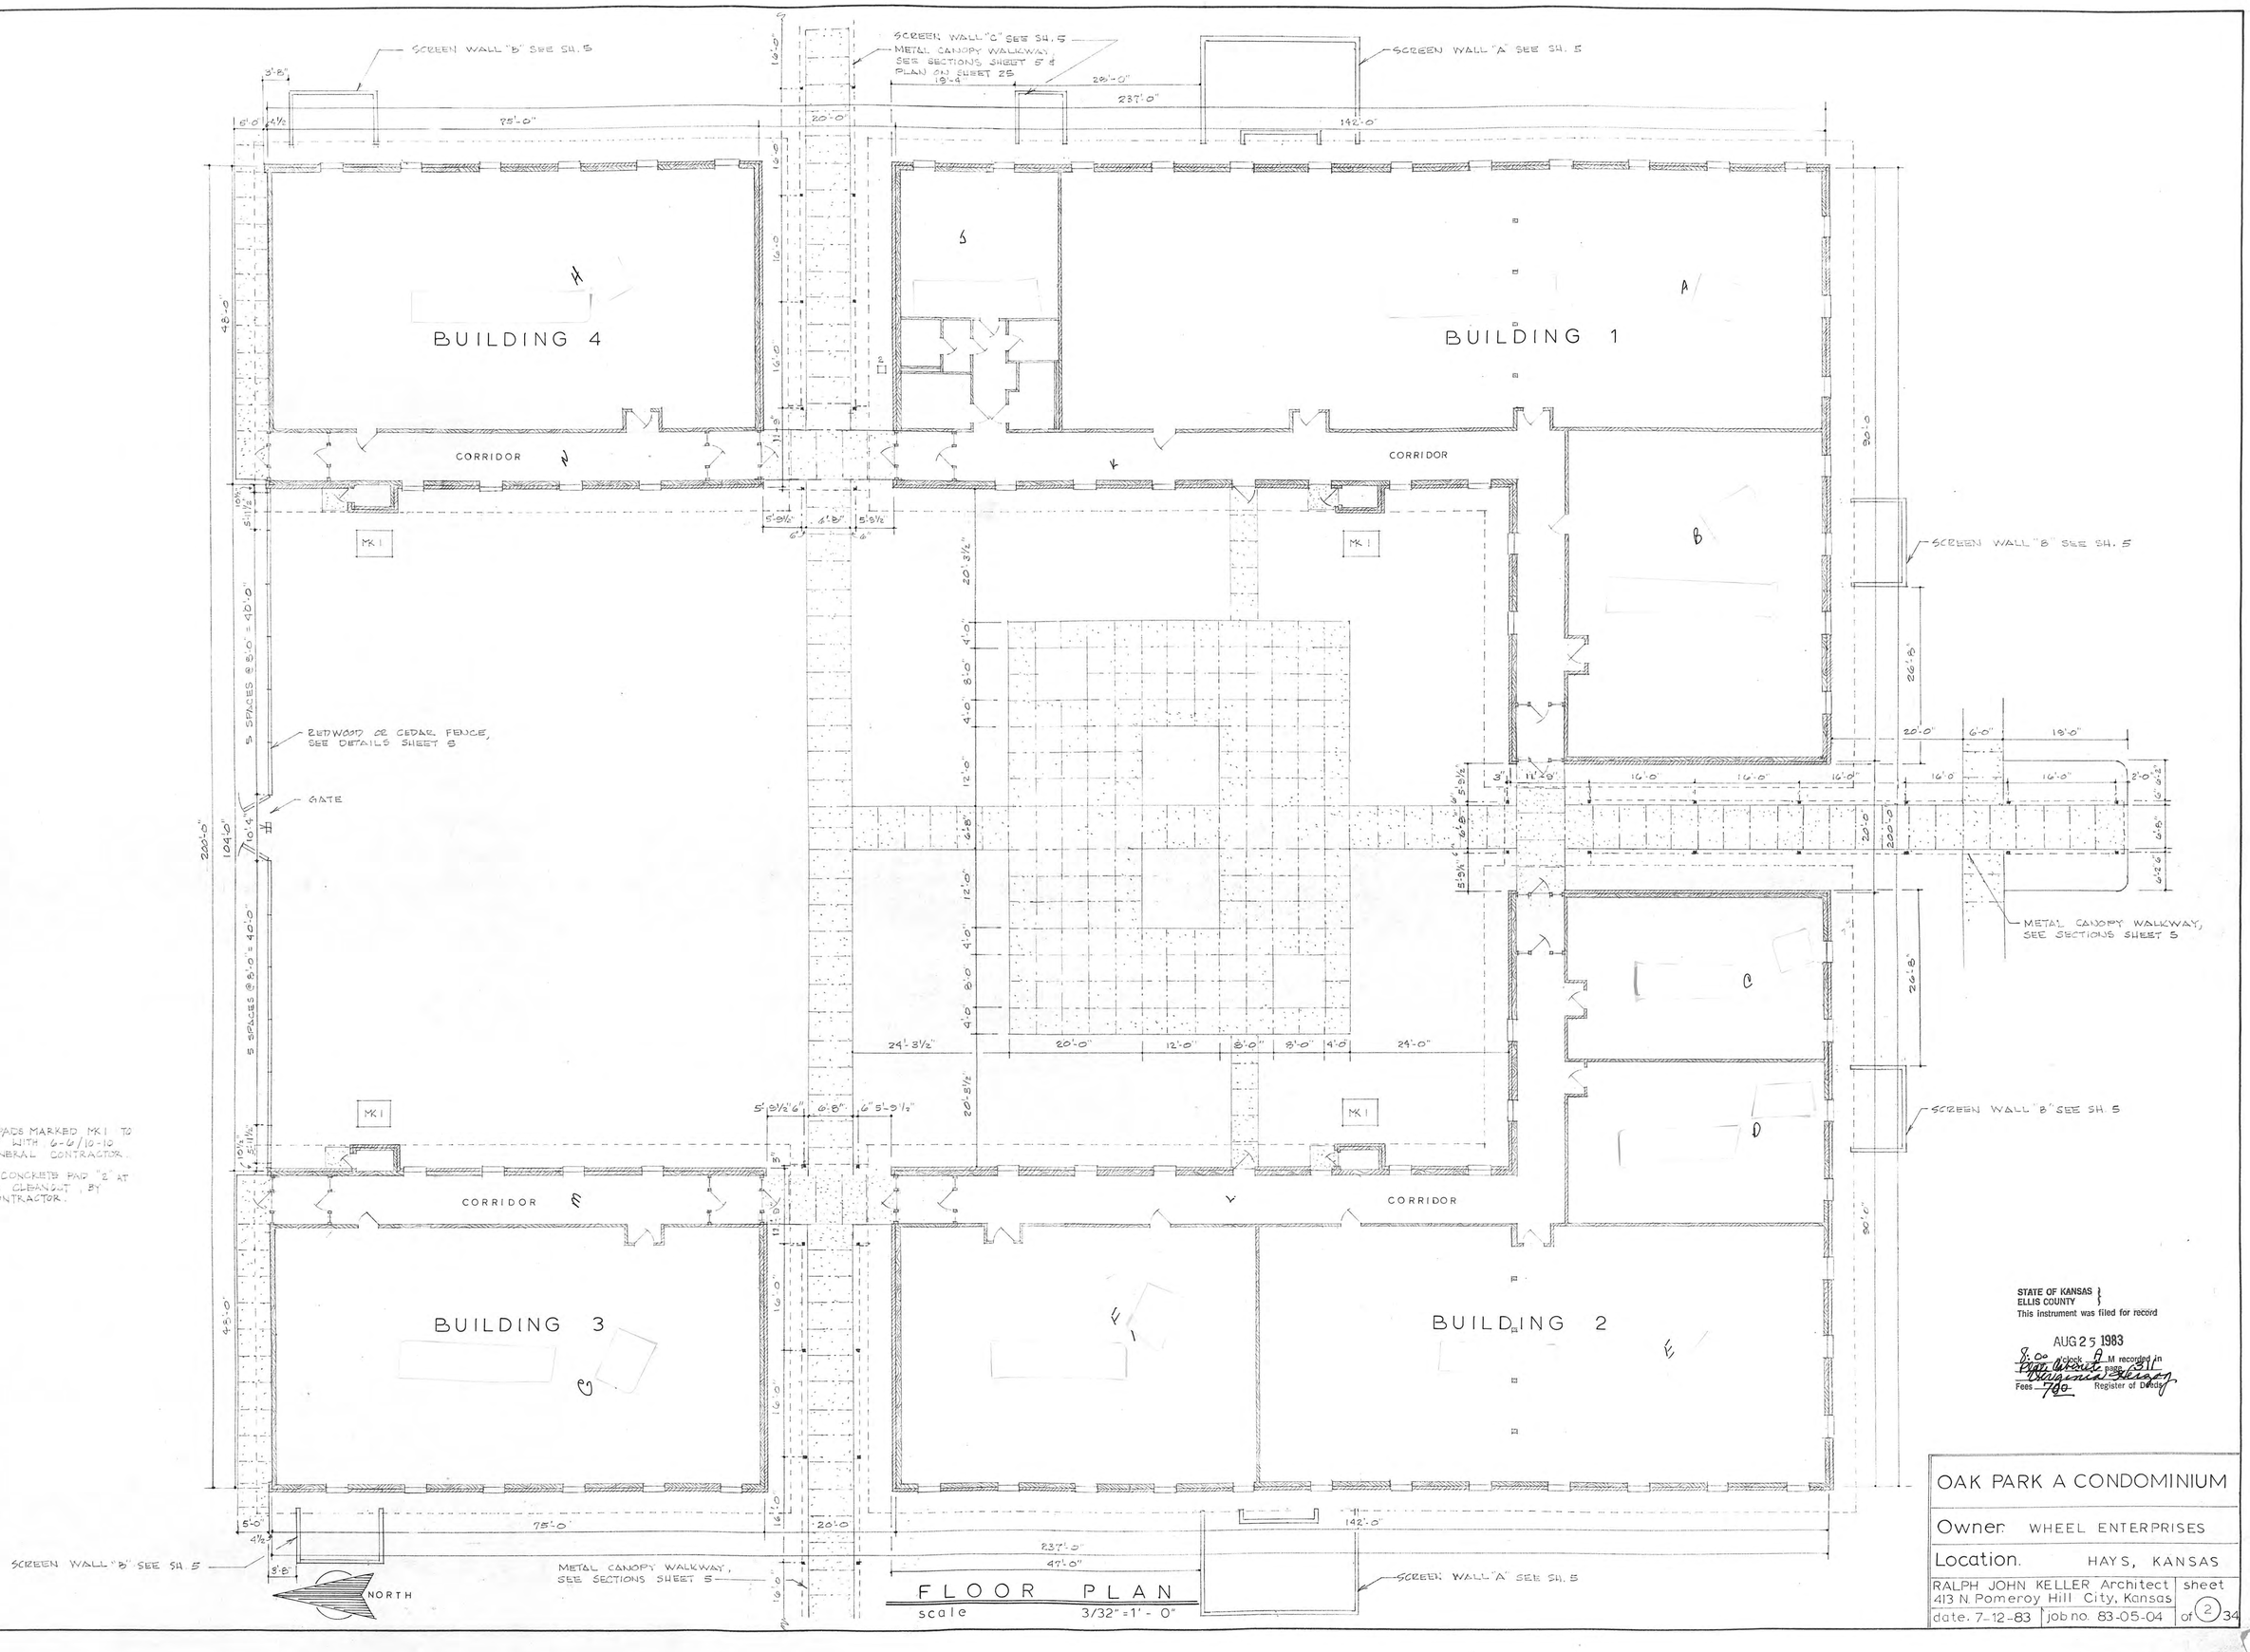

NOTES

1. CONDENSER PADS MARKED MK I TO BE 3' X 4' X 4" WITH 6-6/10-10 MESH, BY GENERAL CONTRACTOR.
2. 12" x 12" x 4" CONCRETE PAD "2" AT SEWER LINE CLEANOUT, BY GENERAL CONTRACTOR.

FLOOR PLAN
scale 3/32" = 1' - 0"

STATE OF KANSAS
ELLIS COUNTY
This instrument was filed for record
AUG 25 1983
8:00 o'clock A M recorded in Plat Cabinet page 311
Virginia Herzog
Fees 7.00 Register of Deeds

OAK PARK A CONDOMINIUM	
Owner: WHEEL ENTERPRISES	
Location. HAYS, KANSAS	
RALPH JOHN KELLER Architect 413 N. Pomeroy Hill City, Kansas	sheet
date. 7-12-83 | job no. 83-05-04	of 2 34