Supplemental Diagram

showing fractional lots within and without the

Abandoned Fort Hays Military Reservation, Kansas,

in Tps. 13 and 14 S., R. 18 W., 6th P.M.

Scale : 40 Chs. to an inch.

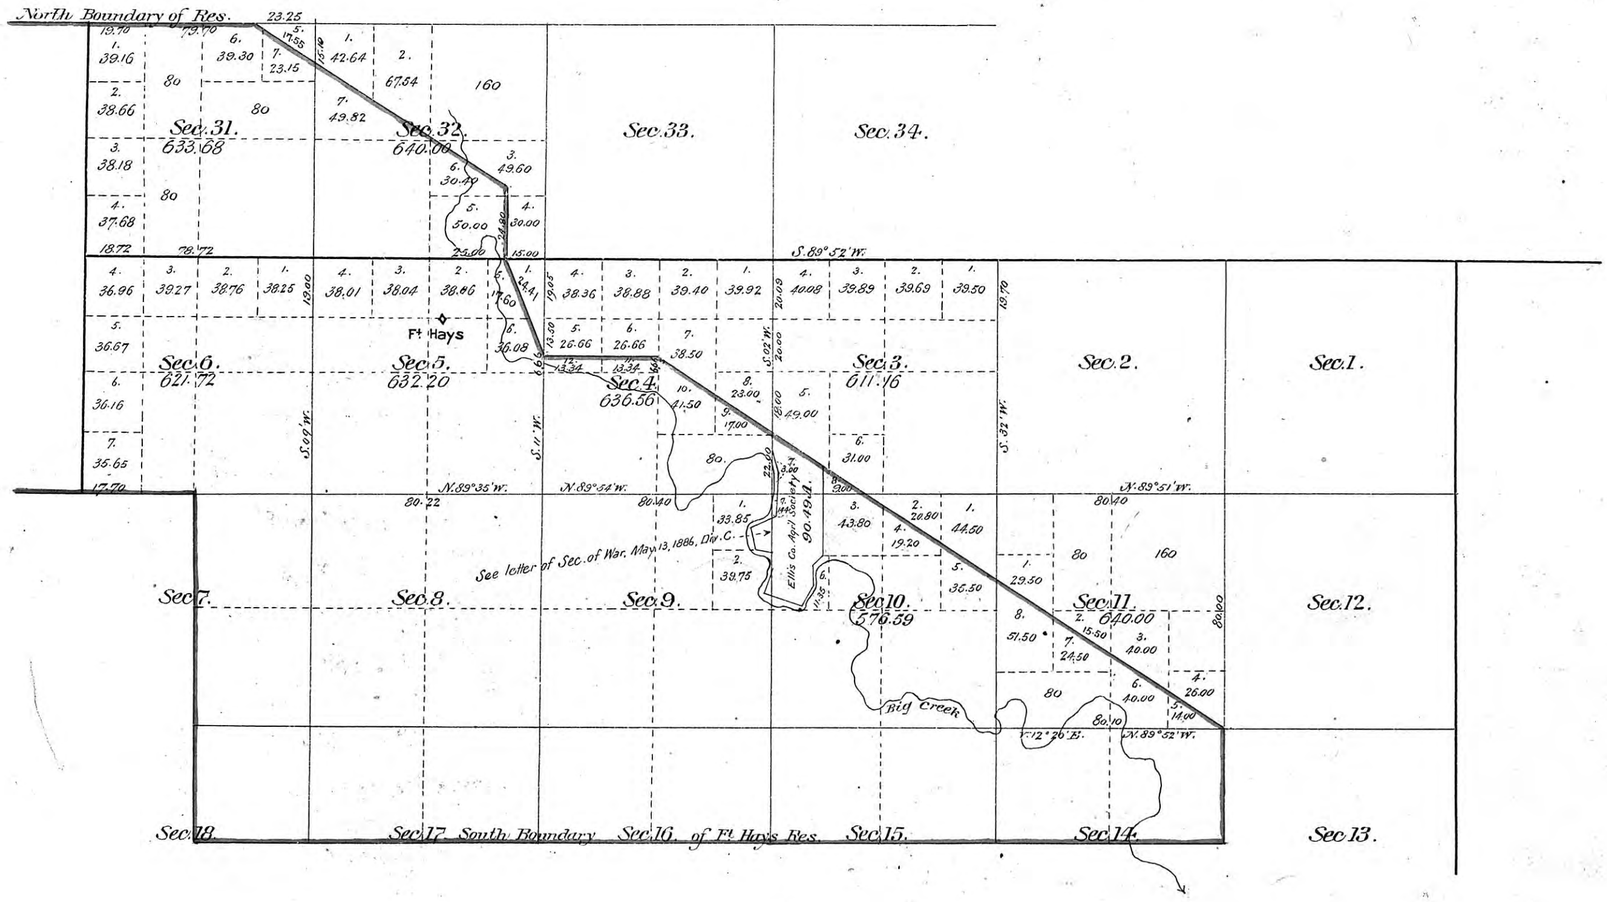

A.W.B.
C.L.D 13

DEPARTMENT OF THE INTERIOR,
General Land Office,
Washington, D.C. July 7th 1899.

I hereby certify that the above is a plat of the subdivisions made in accordance with Section 2219 U.S. Revised Statutes, of a part of Tps. 13 & 14 S., R. 18 W., 6th Principal Meridian, Kansas, and is strictly conformable to the field notes on file in this office.

Binger Hermann
Commissioner, and
ex-officio Surveyor General for Kansas.

Docketed in tract book Vol. 28 Kansas
and compared July 12, 1899.