For Dedication See Book 117 OGL Page 136

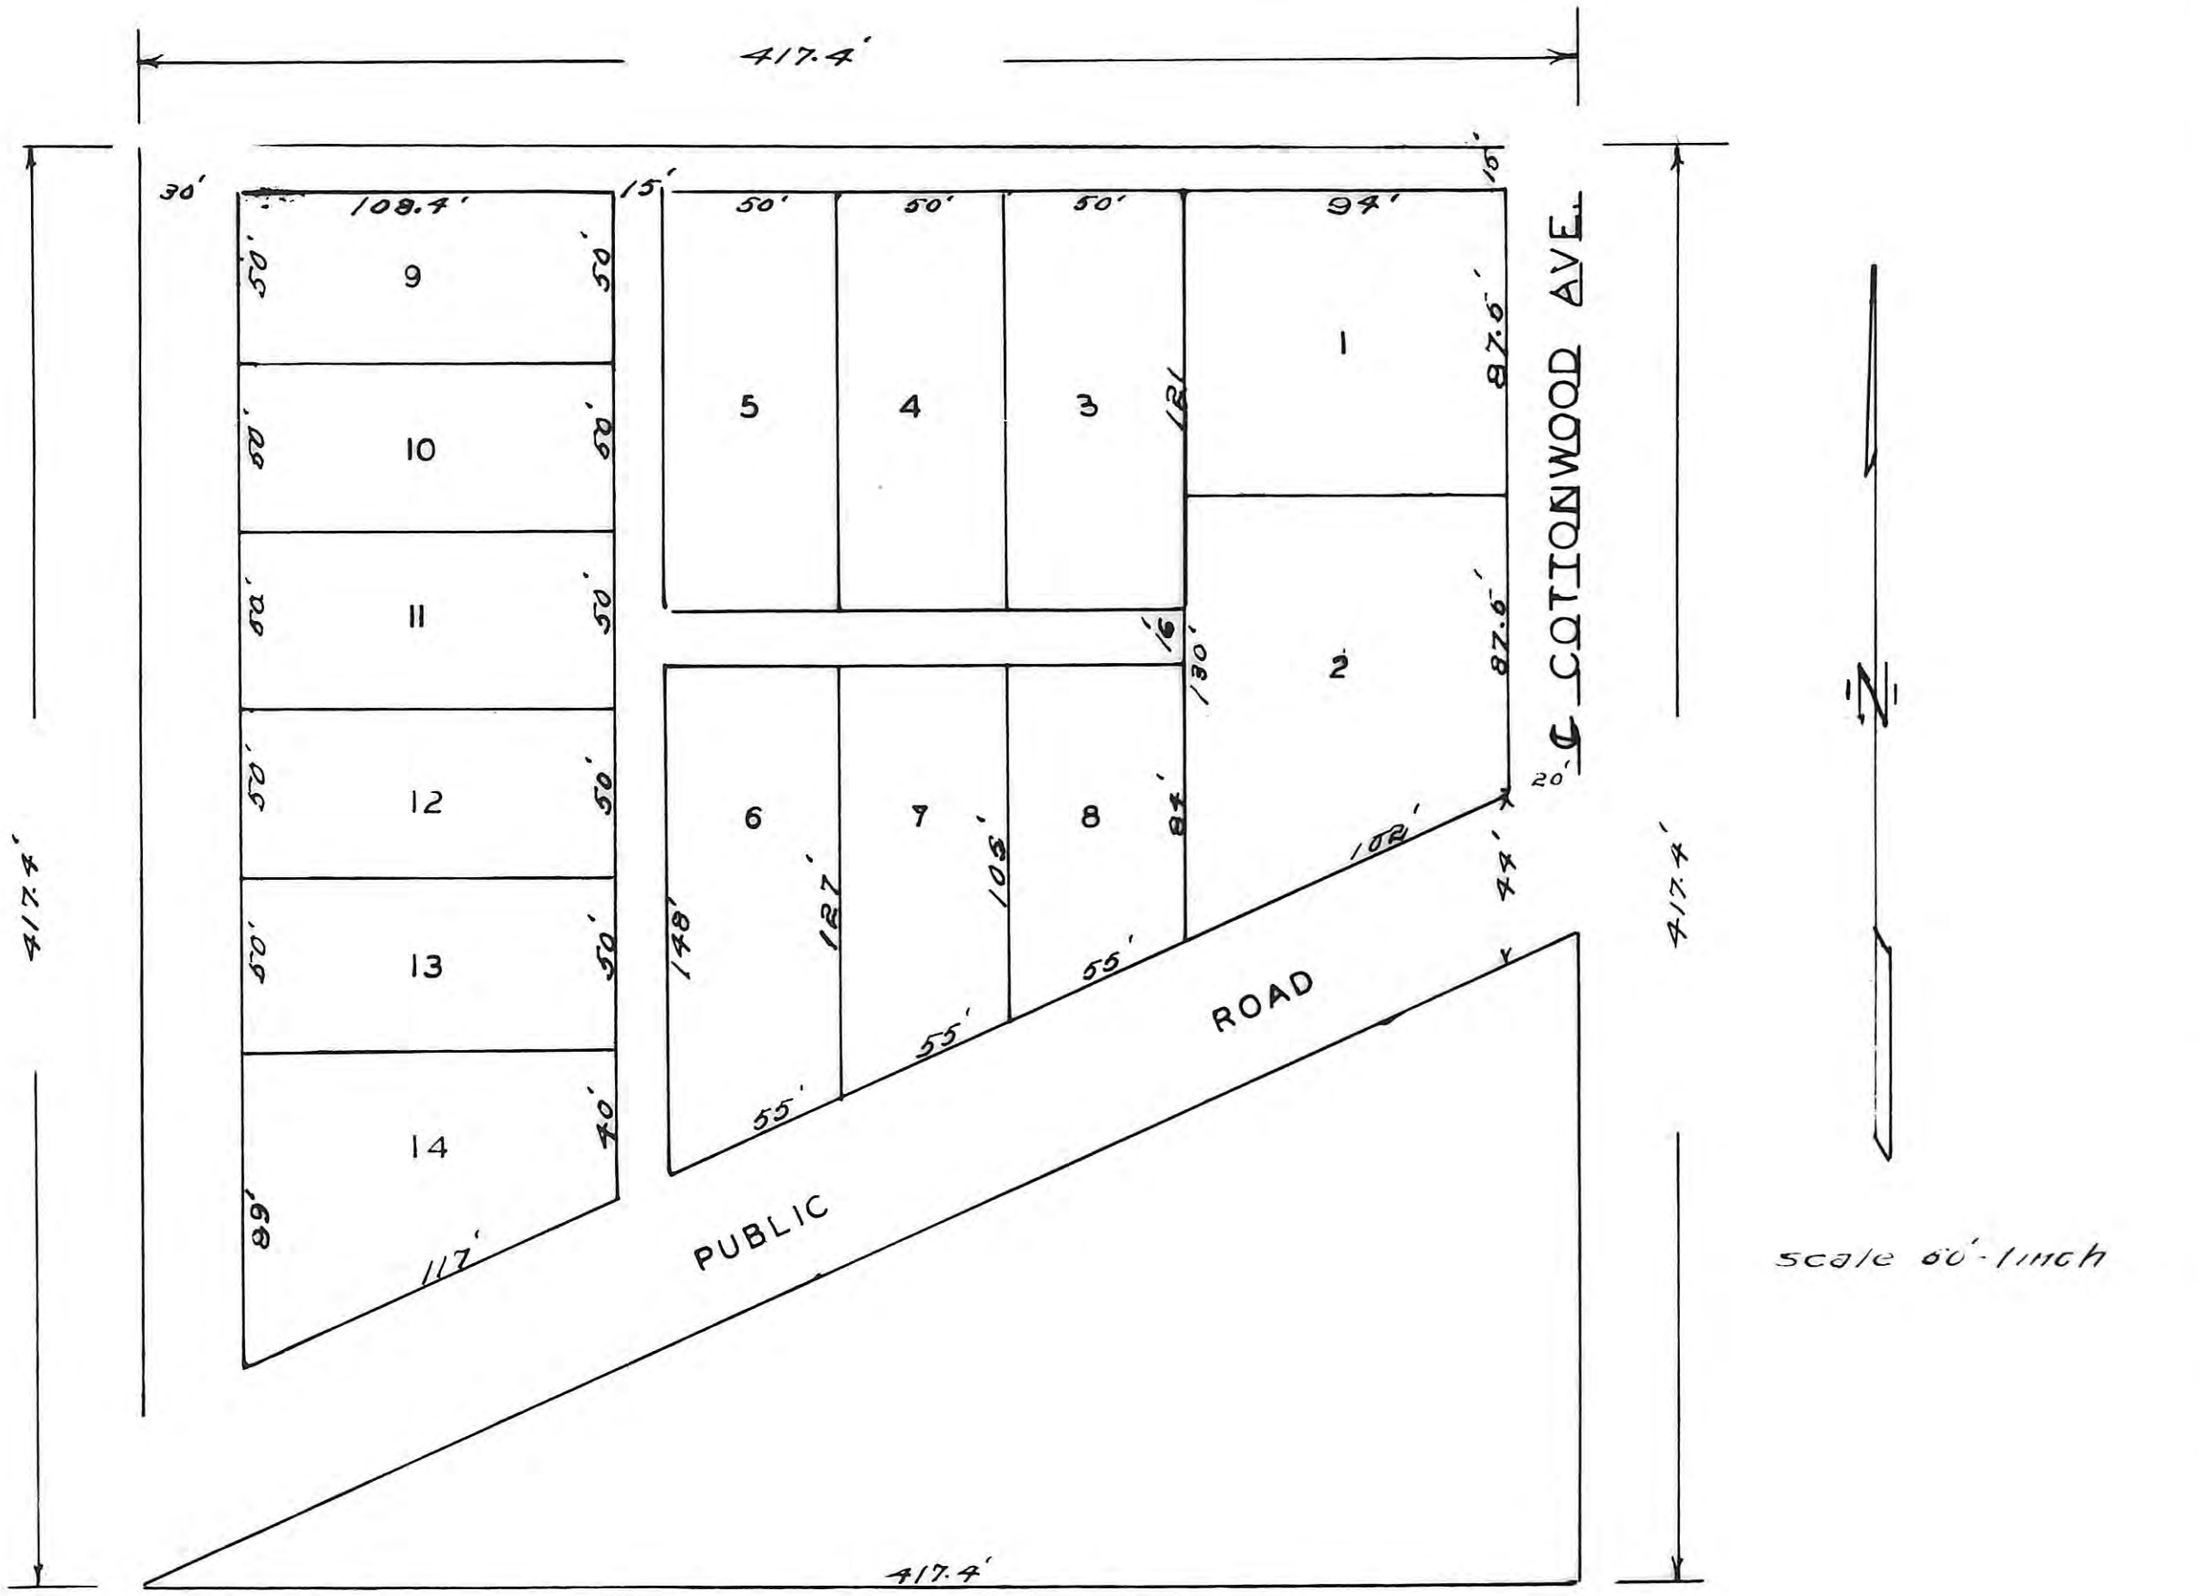

scale 60'-1inch

MESSICK ADDITION

TO

ELLIS KANSAS

STATE OF KANSAS }
ELLIS COUNTY }
This instrument was filed for record

FEB 10 1959

4:45 o'clock P M recorded in
Book 2 of Plats page 57
Fees 3.00 Register of Deeds

The within Plat of my property approved for incorporation into the City of Ellis Kansas
Witness my hand at
Kansas this day of
1959

+ Margaret Messick + Mayry A Messick

Witness:
Adress of Witness: Rheinetta B Krisbach

THIS IS A DIRECT PHOTOGRAPHIC REPRODUCTION OF THE OFFICIAL INSTRUMENT (RECORDED PLAT).

THIS REPRODUCTION WAS MADE BY BUCHER & WILLIS CONSULTING ENGINEERS, PLANNERS & ARCHITECTS IN JUNE 1979